R:\CAD\2500\022-2526\2000\ Drawing file: Proposed Subdivision-2001.dwg Oct 23, 2002 - 2:41pm

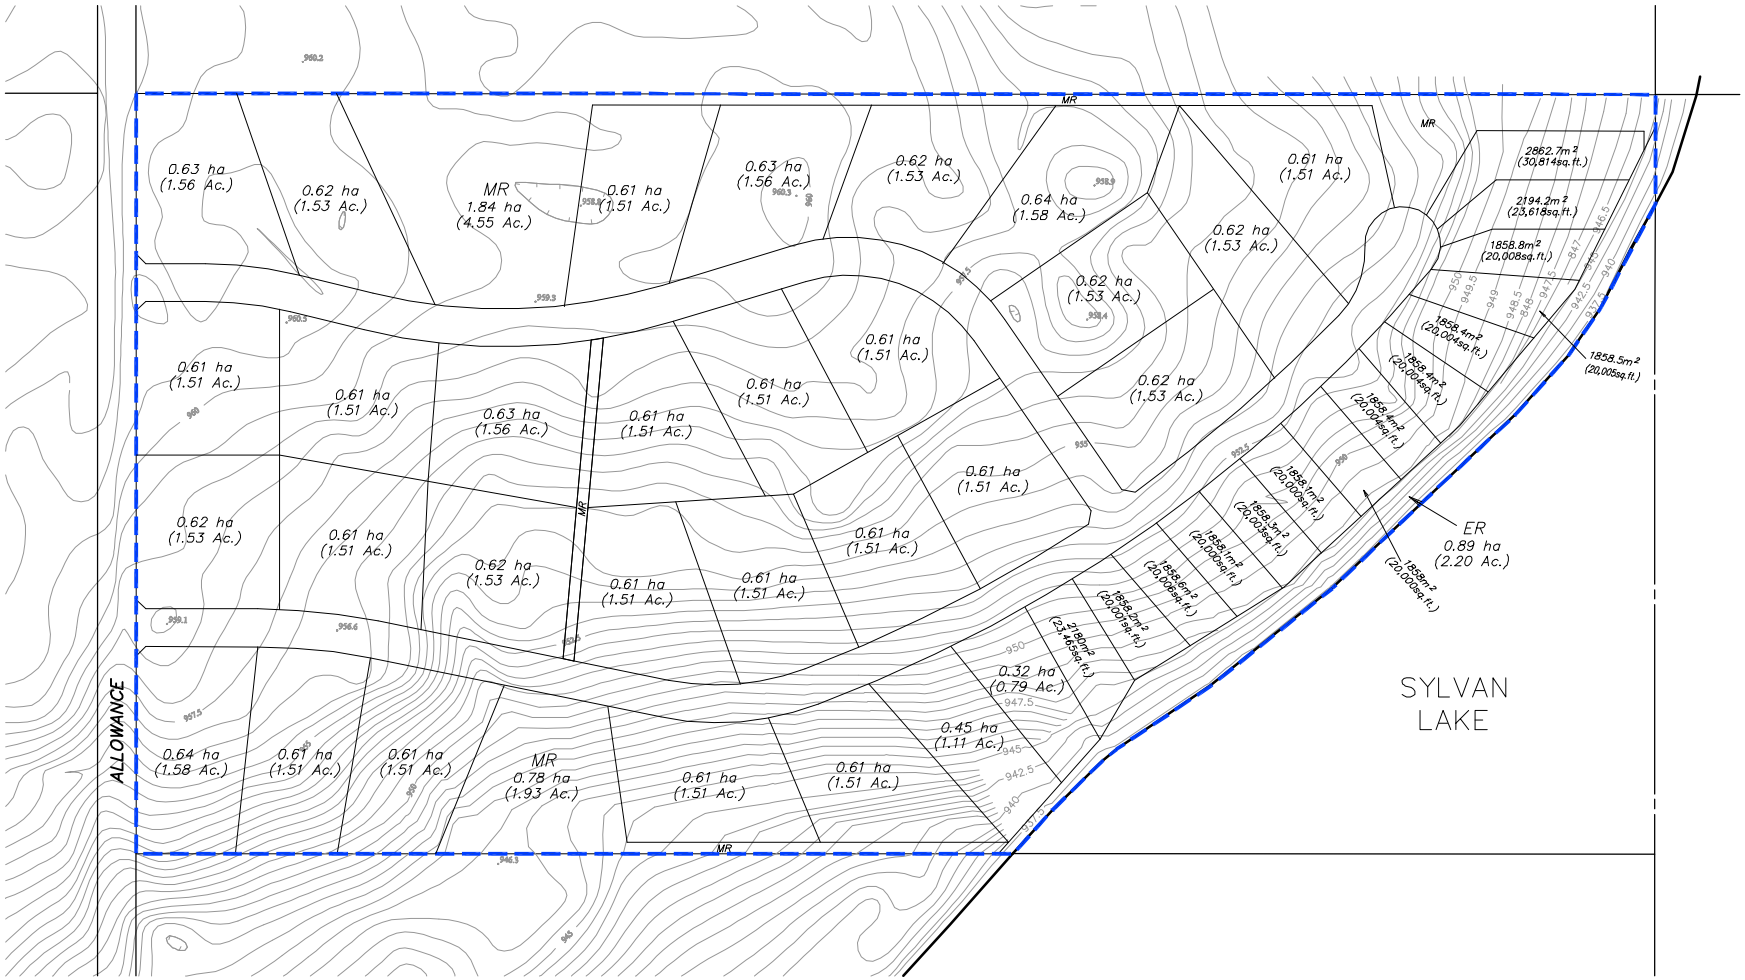

100 0 100
SCALE METRES

PROJECT

De GROAT DEVELOPMENT
SYLVAN LAKE, ALBERTA

TITLE

PLAN OF PROPOSED
De GROAT SUBDIVISION 2001

SOURCE: RICHARD De GROAT

Golder Associates
Calgary, Alberta

PROJECT No. 022-2526.2000			FILE No. Proposed Sub-2001	
DESIGN	BB	23/10/02	SCALE 1:4000	REV. 0
CADD	TVS	23/10/02	**FIGURE: 1**	
CHECK				
REVIEW				